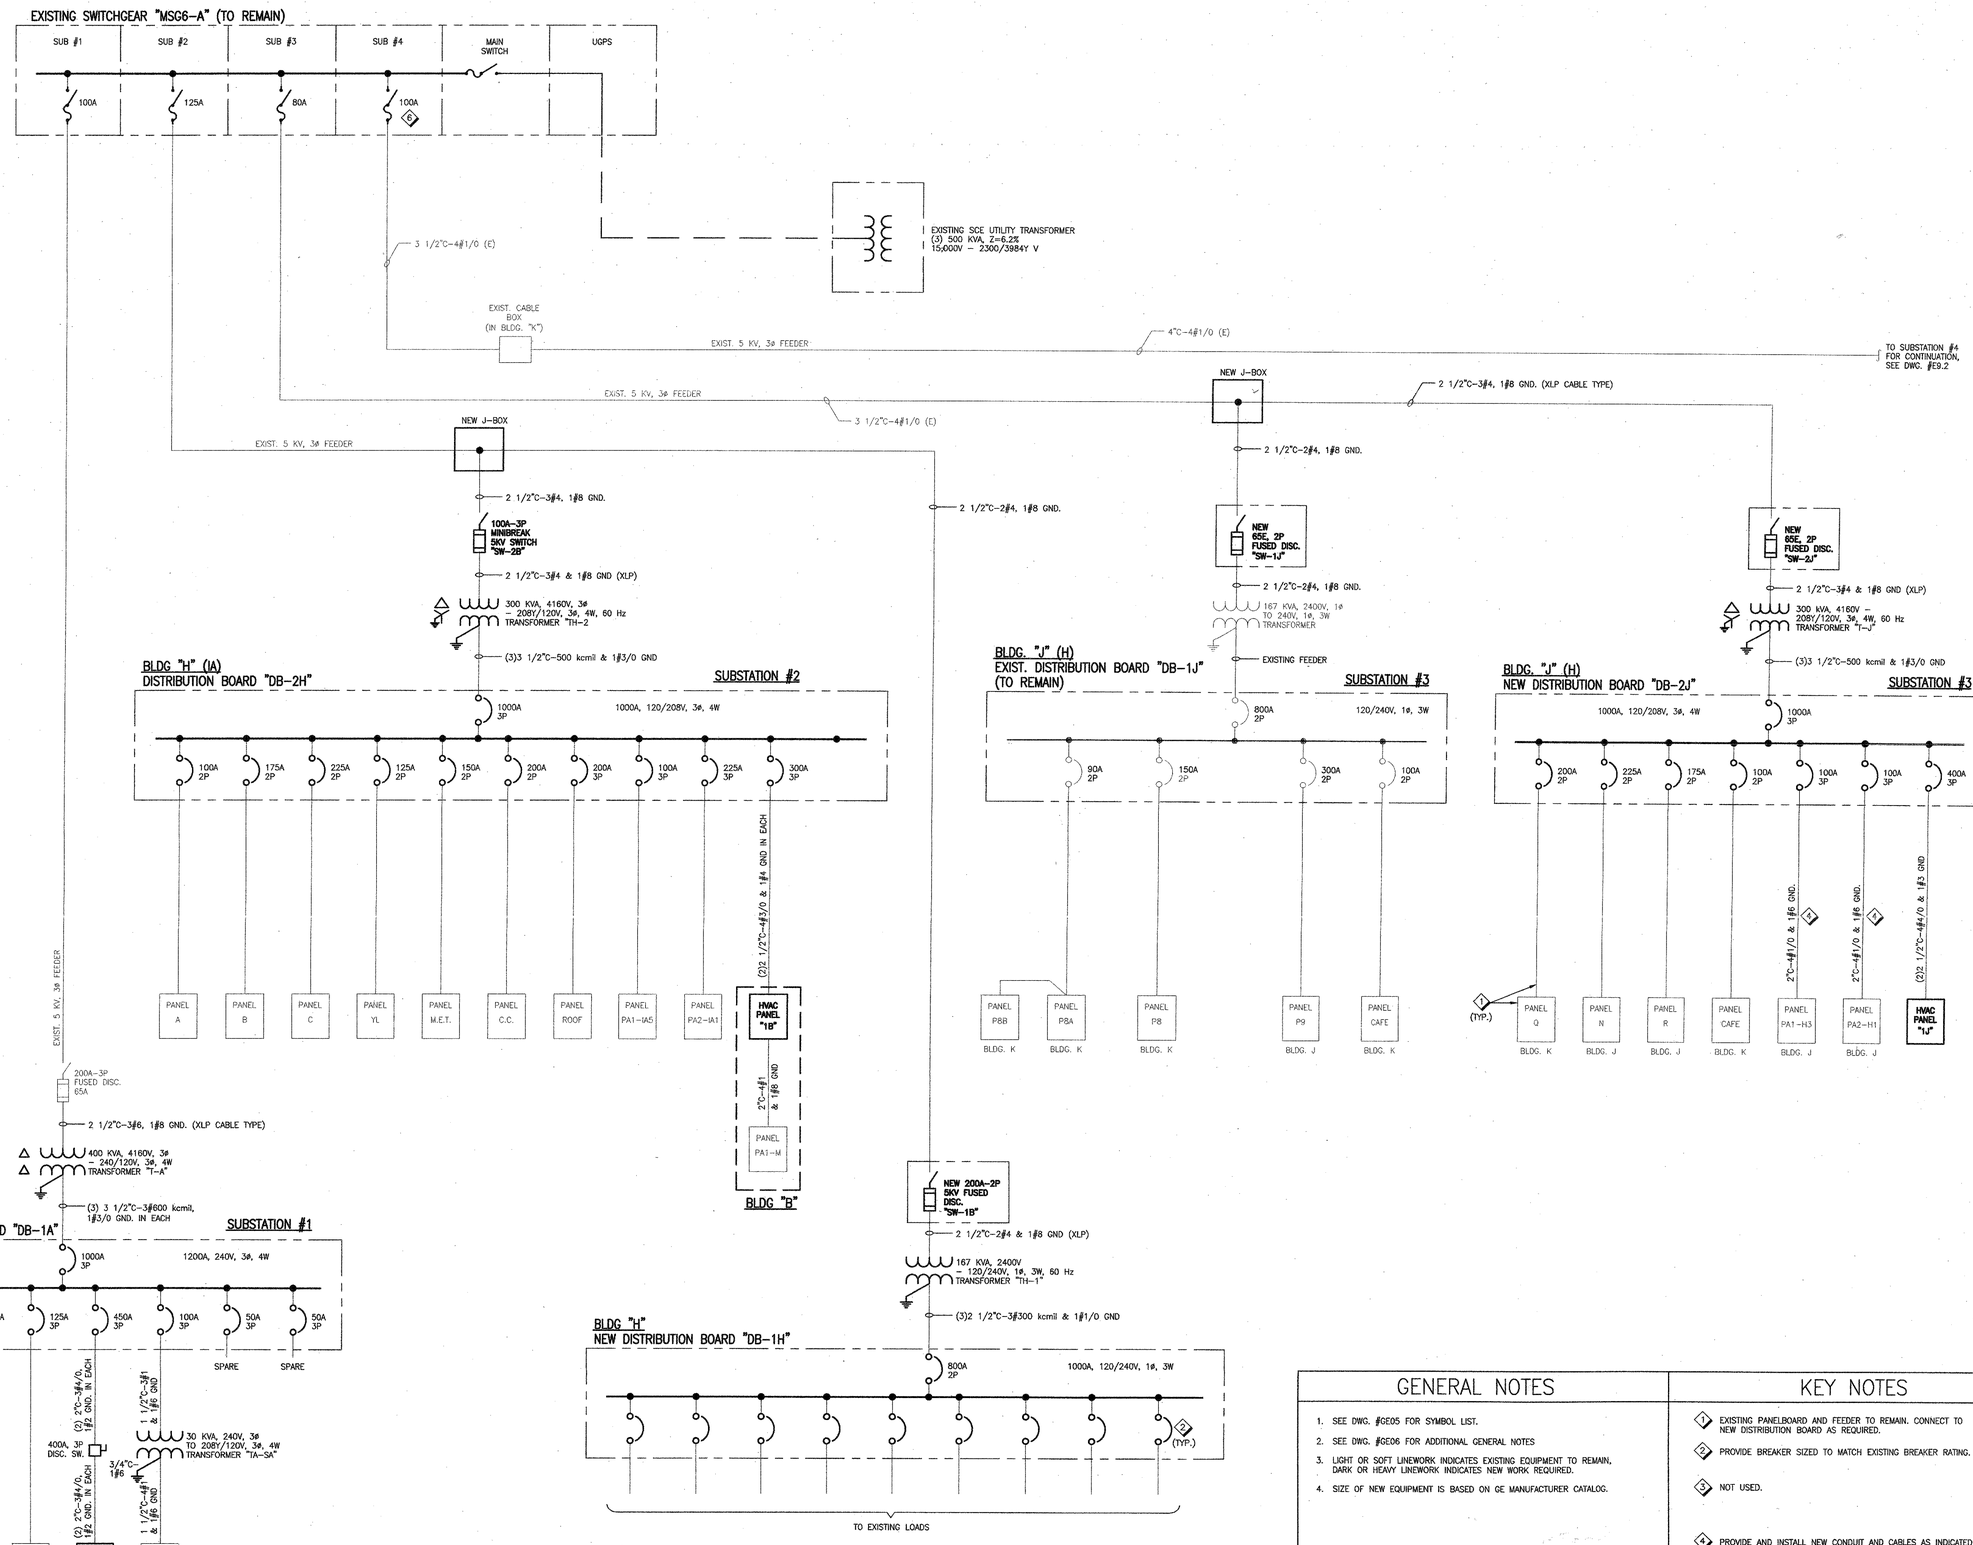

GENERAL NOTES

1. SEE DWG. #GE05 FOR SYMBOL LIST.
2. SEE DWG. #GE06 FOR ADDITIONAL GENERAL NOTES
3. LIGHT OR SOFT LINEWORK INDICATES EXISTING EQUIPMENT TO REMAIN, DARK OR HEAVY LINEWORK INDICATES NEW WORK REQUIRED.
4. SIZE OF NEW EQUIPMENT IS BASED ON GE MANUFACTURER CATALOG.

KEY NOTES

1. EXISTING PANELBOARD AND FEEDER TO REMAIN. CONNECT TO NEW DISTRIBUTION BOARD AS REQUIRED.
2. PROVIDE BREAKER SIZED TO MATCH EXISTING BREAKER RATING.
3. NOT USED.
4. PROVIDE AND INSTALL NEW CONDUIT AND CABLES AS INDICATED AND CONNECT TO EXISTING PANEL.
5. NOT USED.
6. IN EXISTING SWITCHGEAR "MSG6-A", REPLACE EXISTING 60A BREAKER WITH NEW 100A BREAKER TO MATCH EXISTING.

JACOBS
LOS ANGELES OPERATIONS
5757 Plaza Drive, Suite 100, Cypress CA. 90630
(714) 503-3400 FAX (714) 503-3999

LICENSED ARCHITECT PAUL LINDEMANN C22250 EXP. 12/05 STATE OF CALIFORNIA

Revision:

#	Date:	By:	Description:
A	11-26-03	P.L.	DSA SUBMITTAL
B	04-22-04	P.L.	BID ISSUE
1	05-05-04	P.L.	ADDENDUM 1
C	05-19-04	P.L.	REV. C

REGISTERED PROFESSIONAL ENGINEER PAUL A. PASCUAL No. E13274 DIV. 85-D-04 ELECTRICAL STATE OF CALIFORNIA

Approvals:

IDENTIFICATION STAMP
DIV. OF THE STATE ARCHITECT
APP03- 104778
AC FLS
DATE JUL 22 2004

ALHAMBRA SCHOOL DISTRICT
MODERNIZATION PROGRAM
SAN GABRIEL HIGH SCHOOL
801 RAMONA STREET
SAN GABRIEL, CALIFORNIA 91776

JACOBS Project No.: F1W14102

Drawing Title:
ELECTRICAL SINGLE LINE DIAGRAM

Date: NOVEMBER 26, 2003

Designed By: KL
Drawn By: JTR
Checked By:

Drawing No.: E9.1